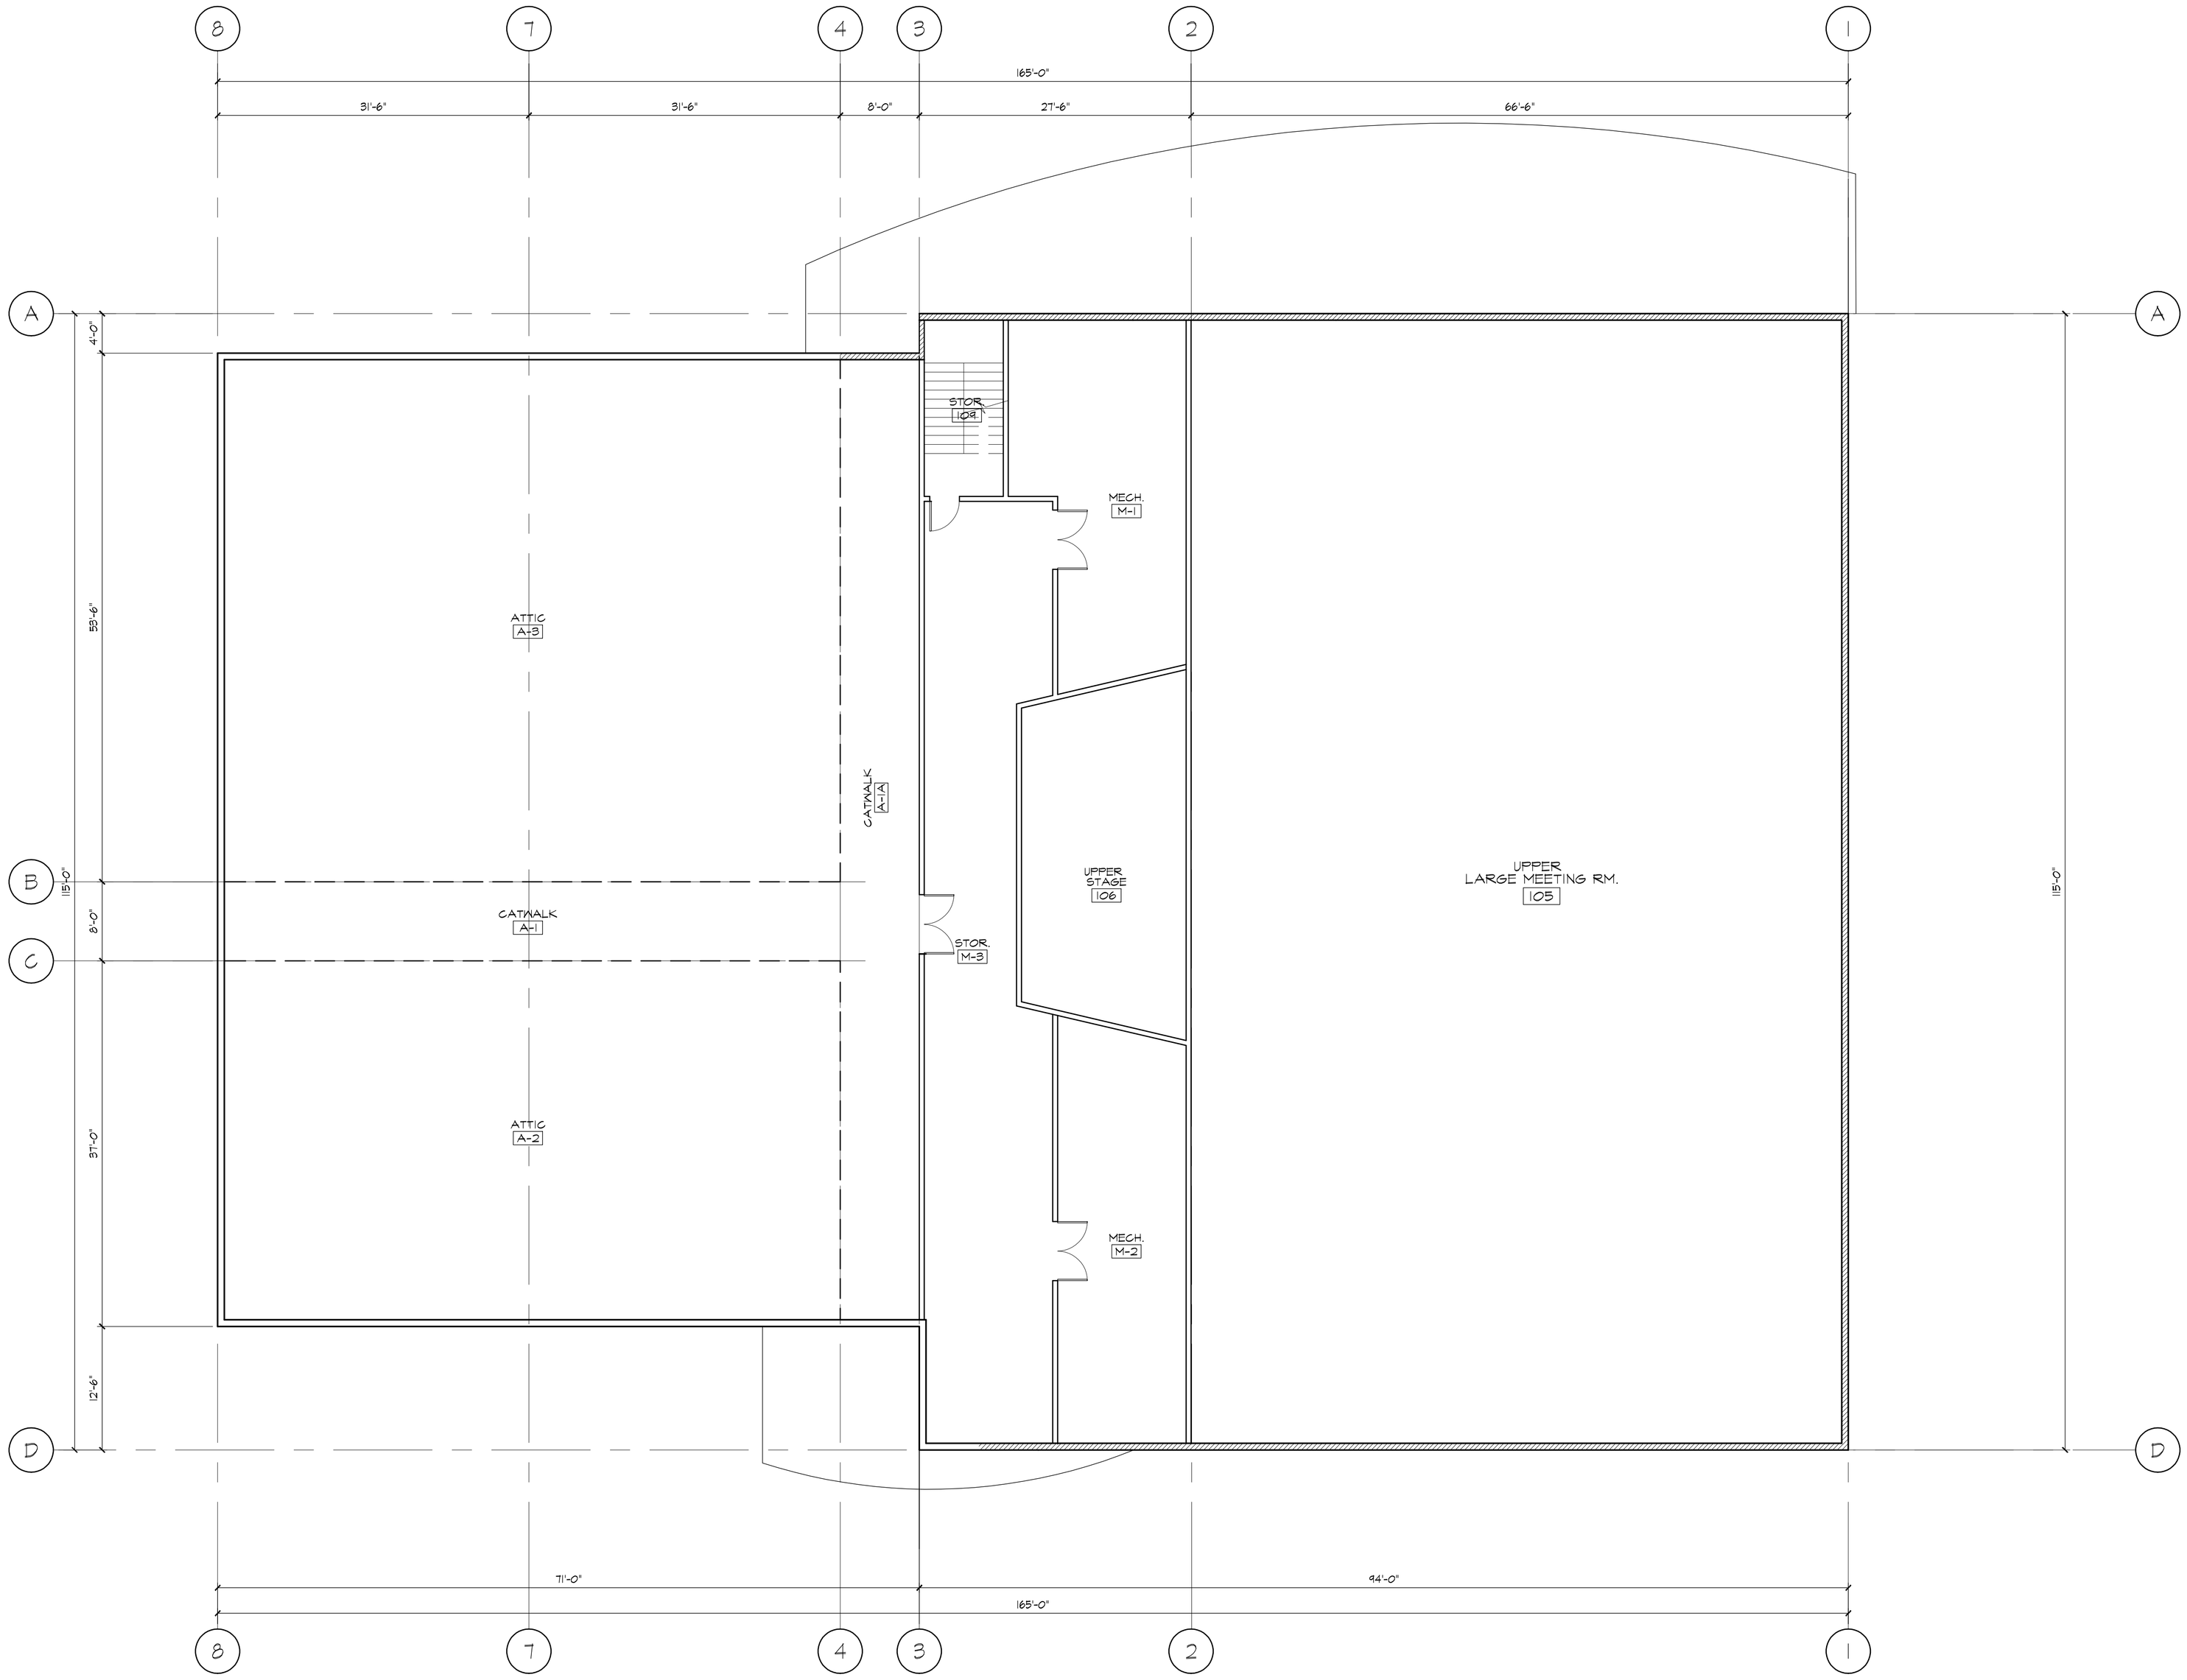

2nd FLOOR PLAN (PROPOSED)

SCALE: 1/8" = 1'-0"

1
A1.2

Seal

No.	Revision/Issue	Date

OWNER:
Eden Valley Improvement District
Attn: Kim Brown, Secretary
P.O. Box 129
Farson, Wyoming 82932
OFFICE: (307)273-9591
CELL: (307)350-0350

Proposed New Community Hall for Eden Valley Improvement District

S.W. Quadrant of Intersection of Highway 28 & Highway 191
Farson, Wyoming 82932

Gary Hunt, Architect PC
Architecture / Planning
Phone: (801) 782-5055
Mobile: (801 725-1922
Fax: (801) 782-5081
e-mail: gary@gharchitect.com
1594 W. Park Circle, Suite 101 - Ogden, Utah 84404

Sheet Title:
2nd Floor Plan

Project	Sheet
#2008-16 EVID	A1.2
Date: July 17, 2008	
Scale: AS NOTED	